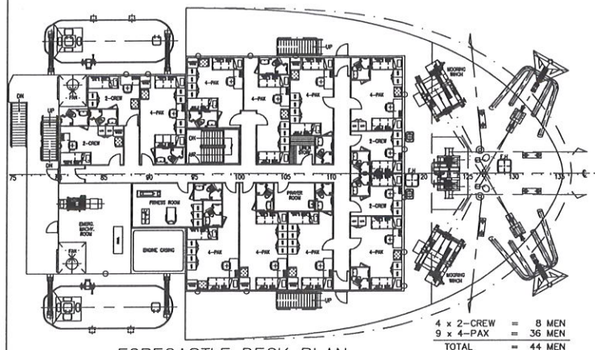

4 x 2-CREW = 8 MEN
9 x 4-PAX = 36 MEN
TOTAL = 44 MEN

FORECASTLE DECK PLAN

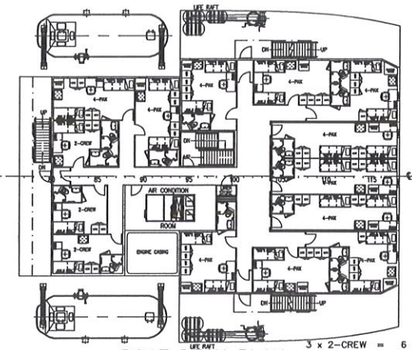

3 x 2-CREW = 6 MEN
11 x 4-PAX = 44 MEN
TOTAL = 50 MEN

BOAT DECK PLAN

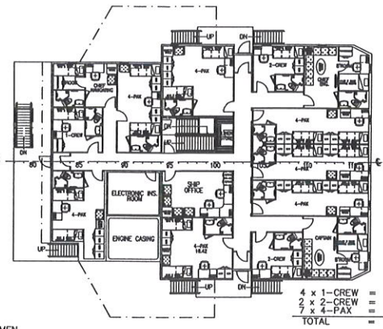

4 x 1-CREW = 4 MEN
2 x 2-CREW = 4 MEN
7 x 4-PAX = 28 MEN
TOTAL = 36 MEN

OFFICERS DECK PLAN

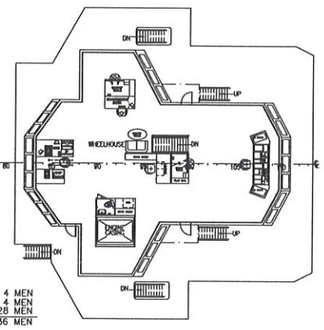

BRIDGE DECK PLAN

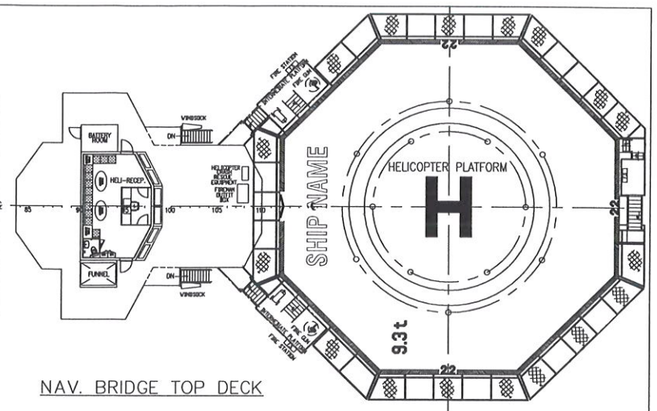

NAV. BRIDGE TOP DECK

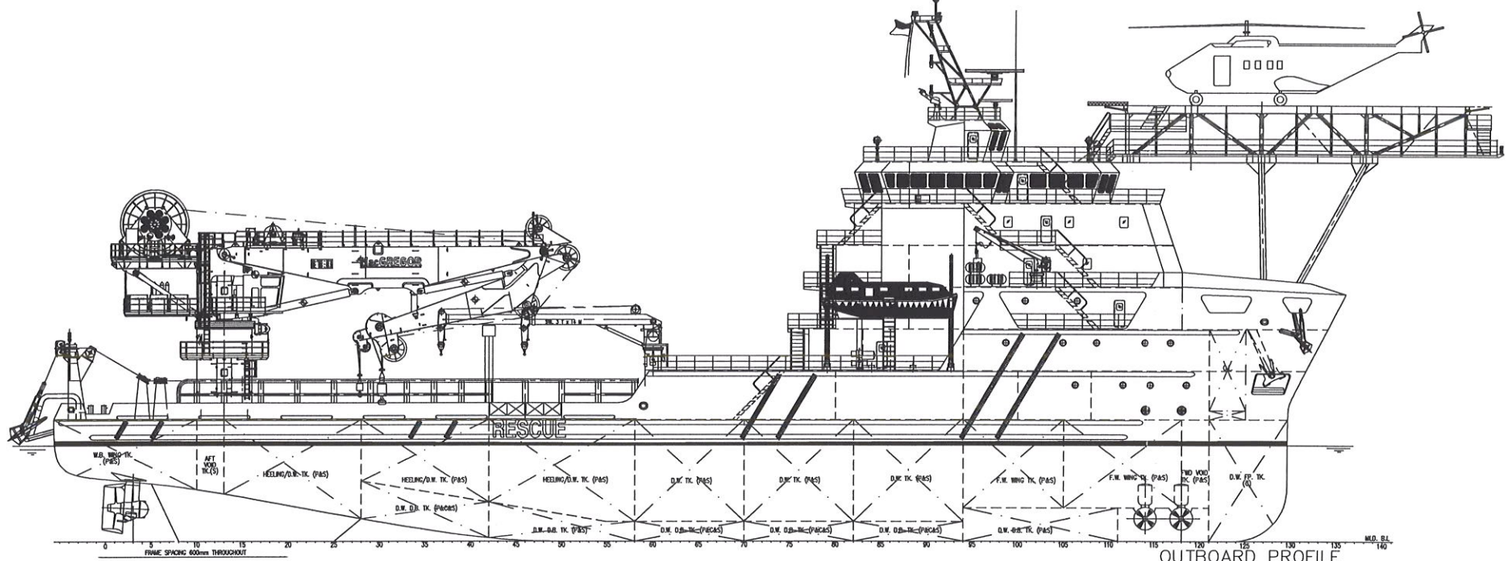

OUTBOARD PROFILE

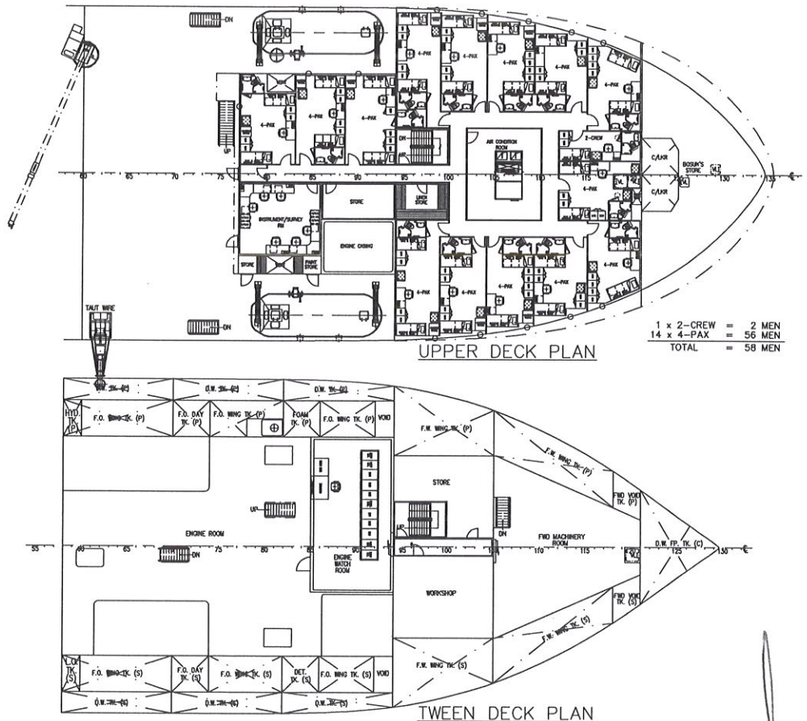

1 x 2-CREW = 2 MEN
14 x 4-PAX = 56 MEN
TOTAL = 58 MEN

UPPER DECK PLAN

TWEEN DECK PLAN

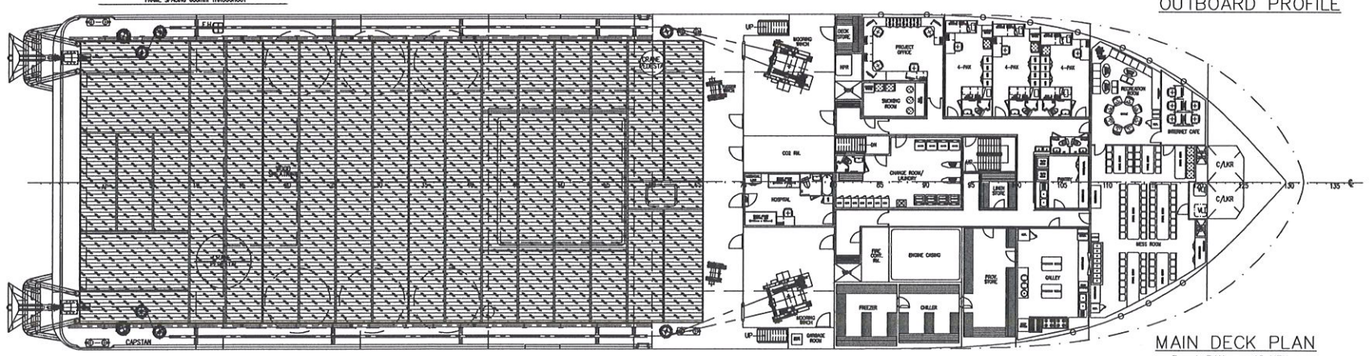

MAIN DECK PLAN
3 x 4-PAX = 12 MEN

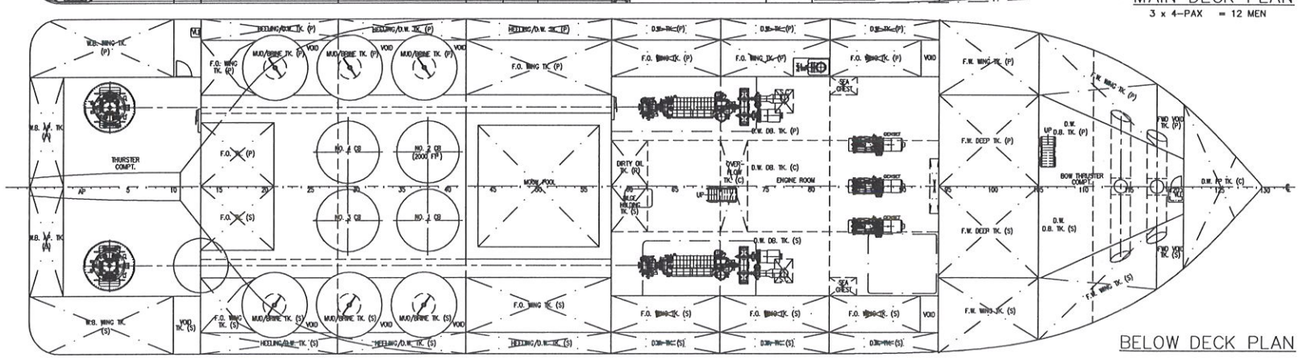

BELOW DECK PLAN

PRINCIPAL DIMENSIONS

LENGTH (O.A.)	85.000	M
LENGTH (W.L.)	81.128	M
LENGTH (B.P.)	77.750	M
BEAM (MLD.)	22.000	M
DEPTH (MLD.)	8.000	M
DESIGN DRAFT (MLD.)	6.300	M
FUEL OIL	1150	M^3
FRESH WATER	740	M^3
DRILL WATER	1750	M^3
WATER BALLAST	280	M^3
HEELING/DRILL WATER TANK	440	M^3
MUD/BRINE	410	M^3
DRY BULK TANKS (4x2000 FT^3)	226	M^3
CLEAR DECK AREA	730	M^2
DECK CARGO (DECK LOADING=7.5T/M^2)	800	TONS
MAIN PROPULSION ENGINE	2x300	PS
SPEED (TRIALS)	12.5	KNOTS
COMPLEMENT	200	MEN

CREW – 24 MEN
SPECIAL PERSONNEL – 176 MEN

CLASS & NOTATION :
ABS ✠ A1 Ⓔ OFFSHORE SUPPORT VESSEL(SUPPLY-HNLS, FFV1)
✠ AMS, ACCU, DPS-2, SPS, RW, HELIDK

NOTE:

* SELF-CLOSING DEVICE TO BE PROVIDED TO AVOID INJURY TO PERSON IN THE CORRIDORS.

THIS DOCUMENT AND THE INFORMATION IT CONTAIN IS COPYRIGHT AND REMAINS THE PROPERTY OF KHIAM CHUAN MARINE PTE LTD. IT IS NOT TO BE COPIED IN WHOLE OR IN PART OR DISCLOSED TO ANY THIRD PARTY FOR ANY PURPOSE WHATSOEVER WITHOUT PRIOR WRITTEN CONSENT.

ITEM	DETAILS OF MODIFICATION	BY	DATE

CONSULTANT
KC KHIAM CHUAN MARINE PTE LTD
31 BUKIT BATOK CRESENT, SINGAPORE 658070
TEL: 67753383 (6 LINES) FAX: 67753788
EMAIL : khiamchuan@kcm.com.sg

PROJECT
85m SUBSEA SUPPORT/MAINTENANCE VESSEL

TITLE
GENERAL ARRAGEMENT

CLASSIFICATION			HULL NO.	
DRAWN	CHECKED	SCALE	DRAWING NUMBER	REV.
hcKOH 28-5-11		1:200	KCM/Q665(B)-G1	-